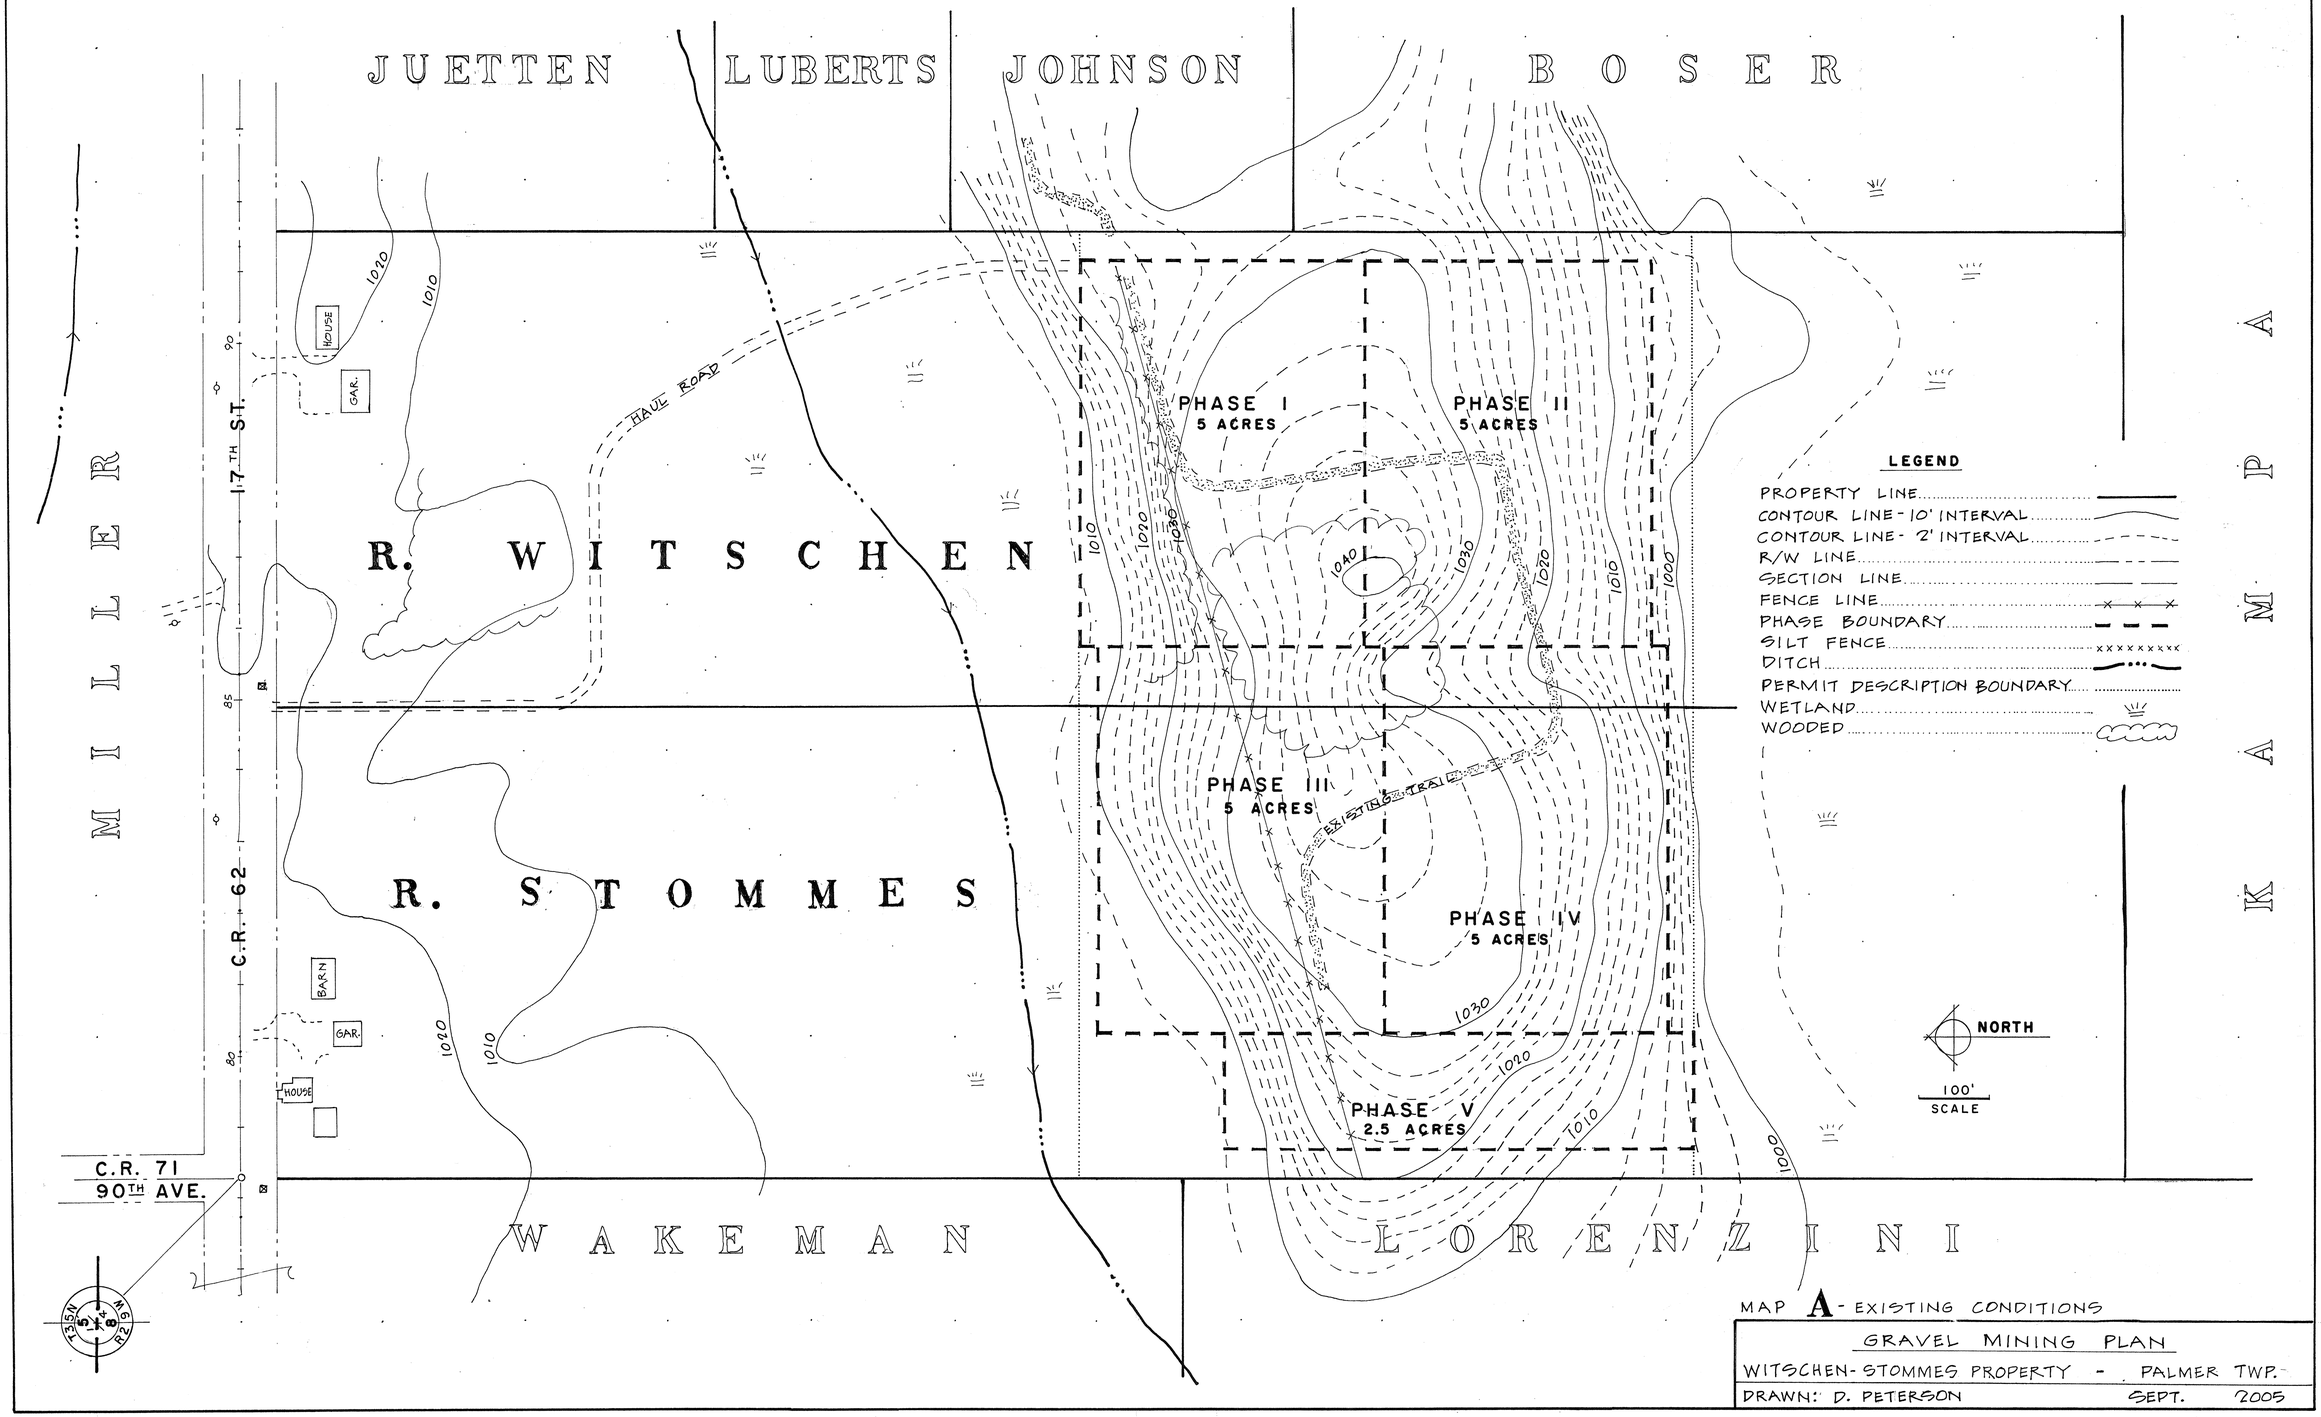

MAP A - EXISTING CONDITIONS

GRAVEL MINING PLAN

WITSCHEN - STOMMES PROPERTY - PALMER TWP.

DRAWN: D. PETERSON SEPT. 2005